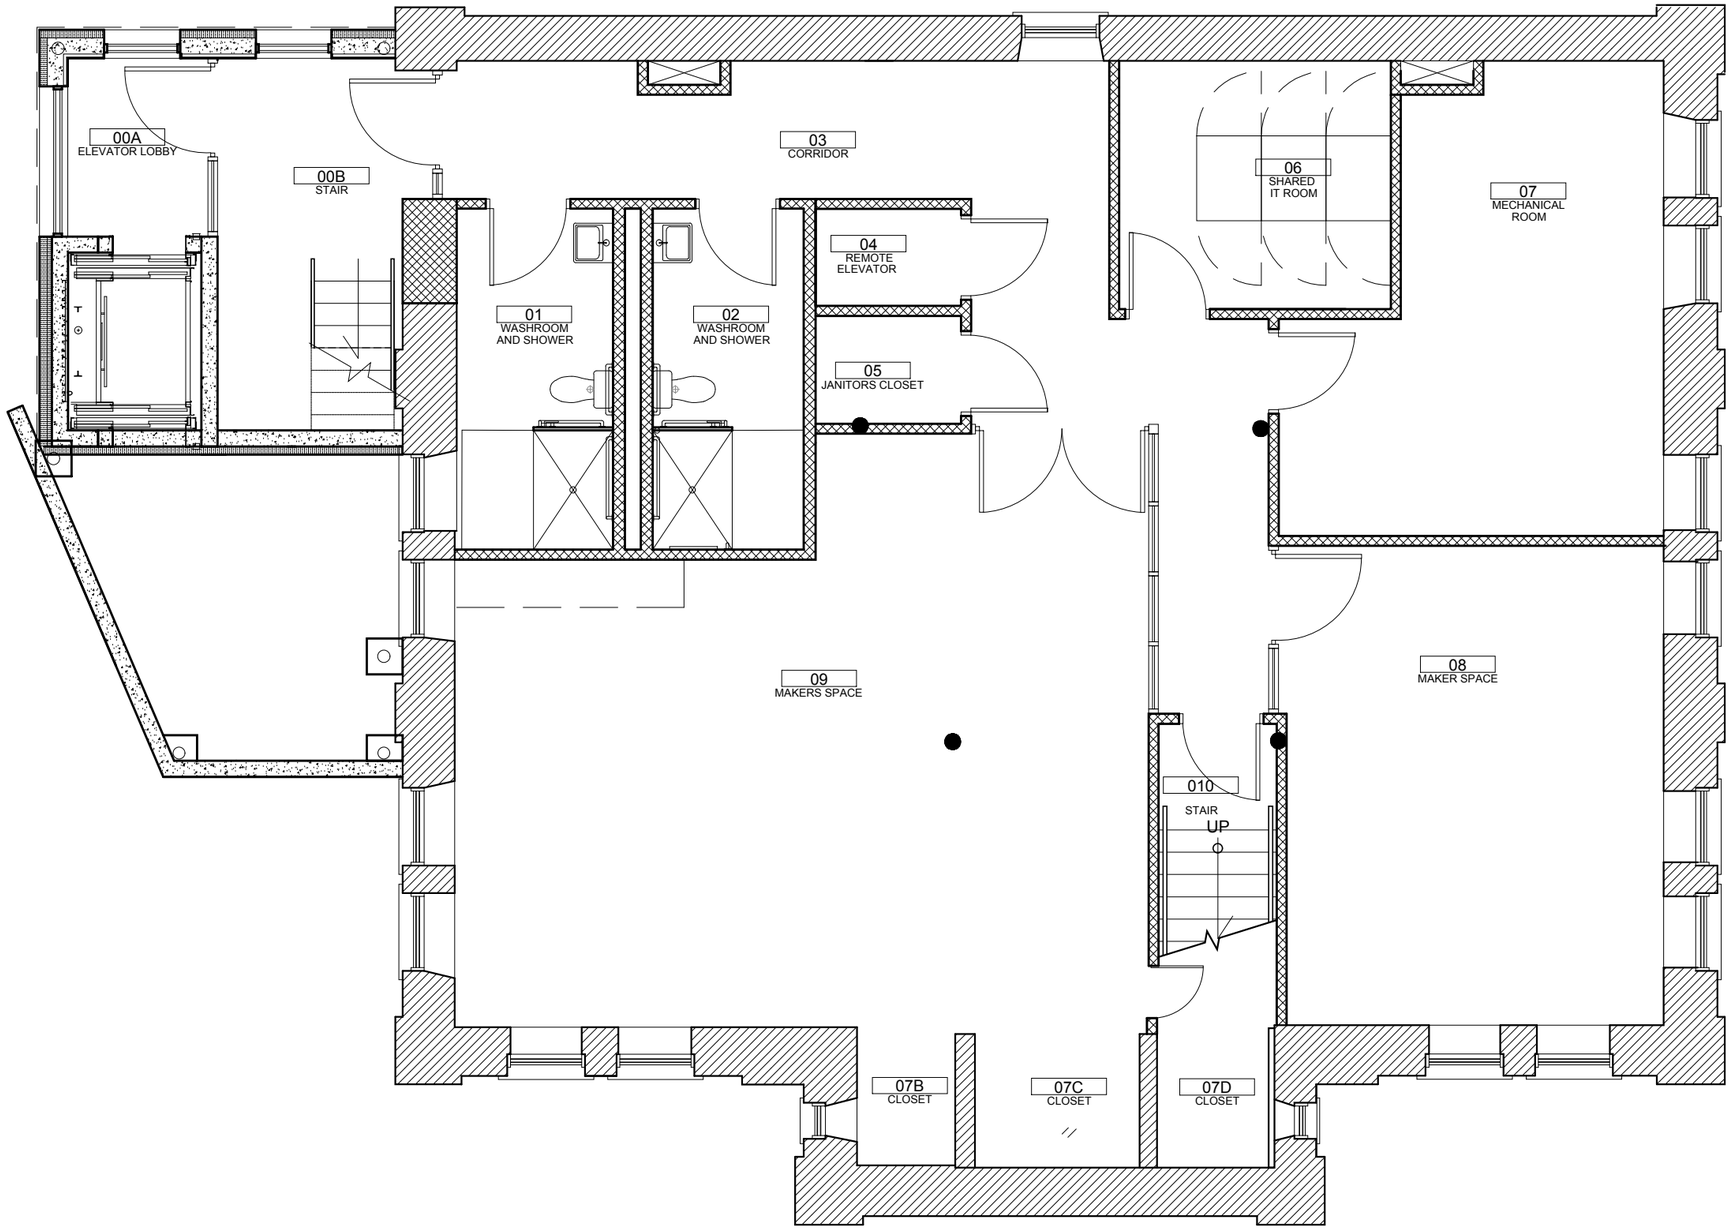

CARNEGIE LIBRARY BASEMENT FLOOR PLAN

SCALE: NTS

TAYLOR I HAZELL ARCHITECTS LTD.

THA 1648

DATE: 2020.02.13

SK-A0

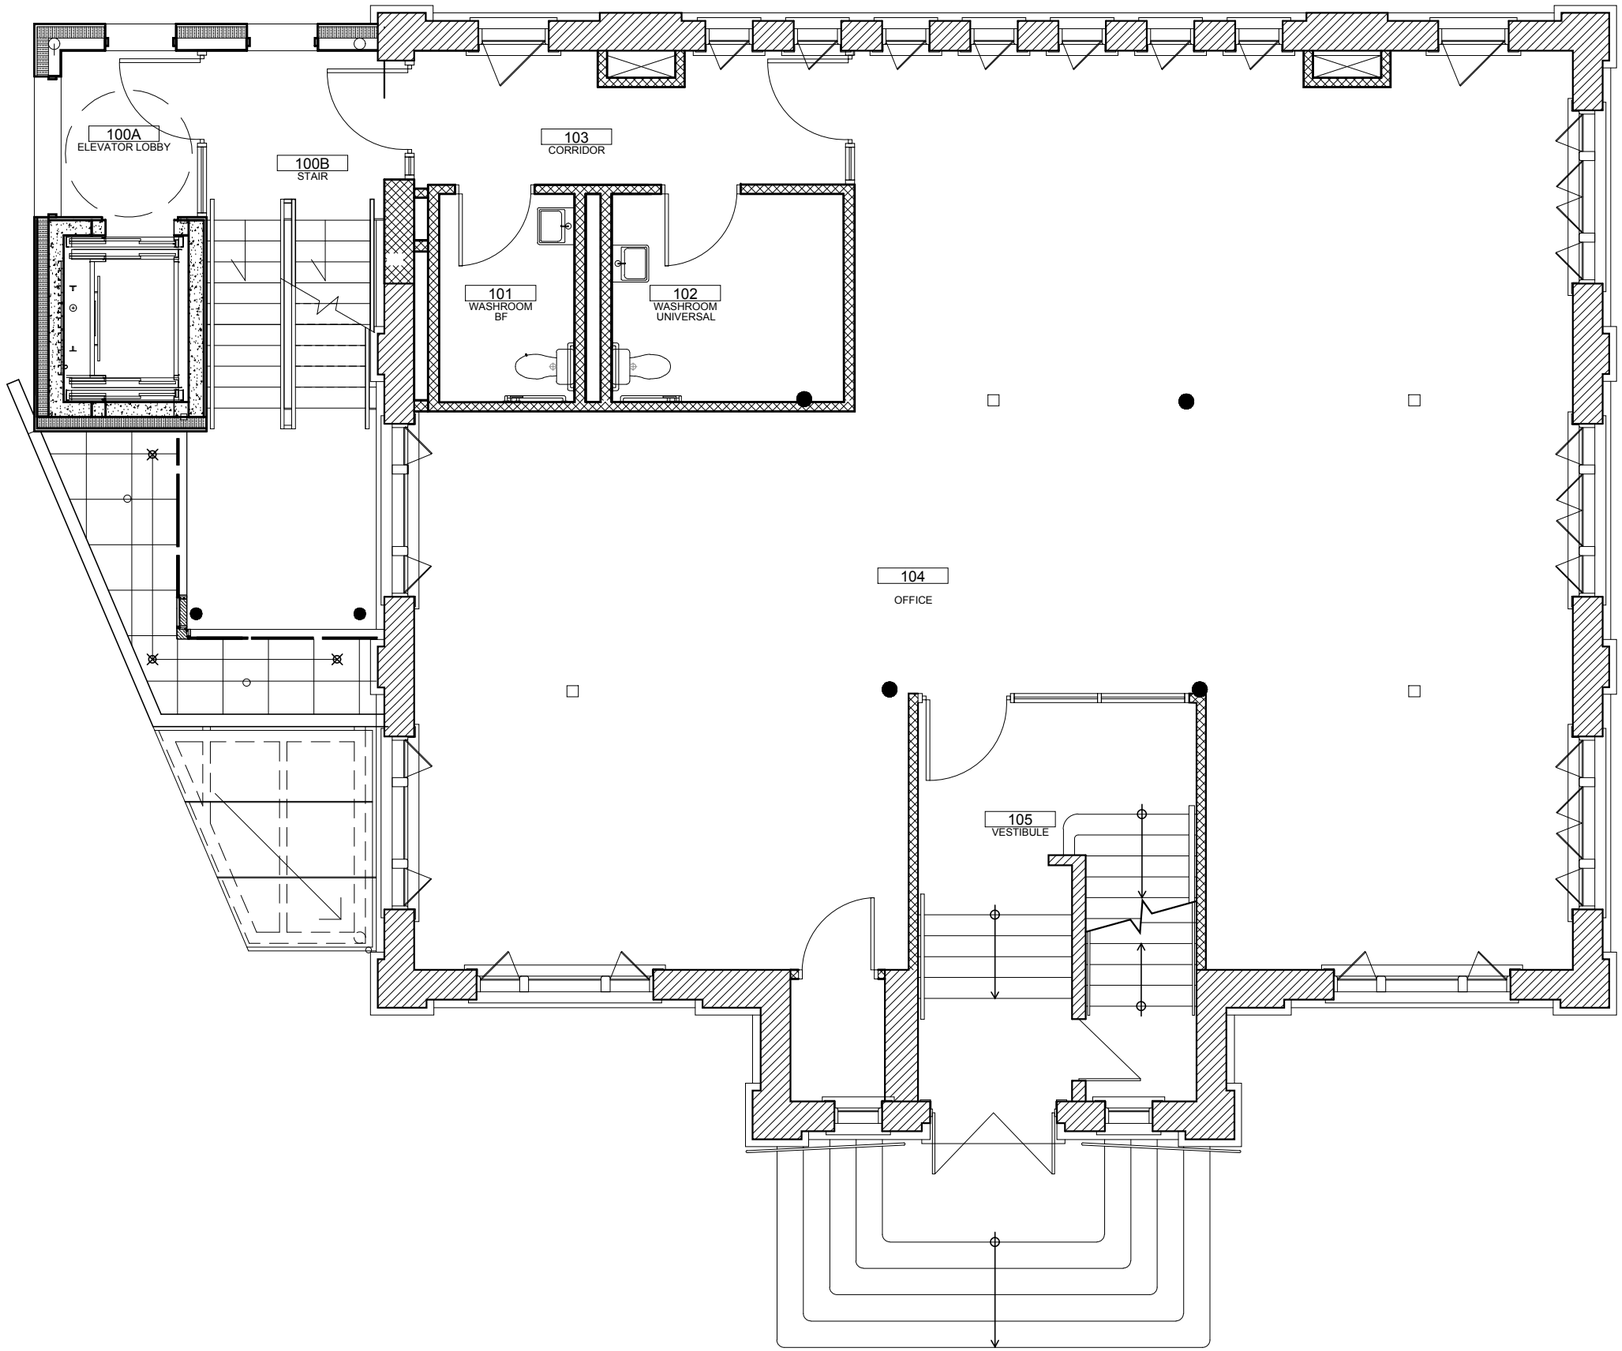

CARNEGIE LIBRARY FIRST FLOOR PLAN

SCALE: NTS

TAYLOR I HAZELL ARCHITECTS LTD.

THA 1648

DATE: 2020.02.13

SK-A1

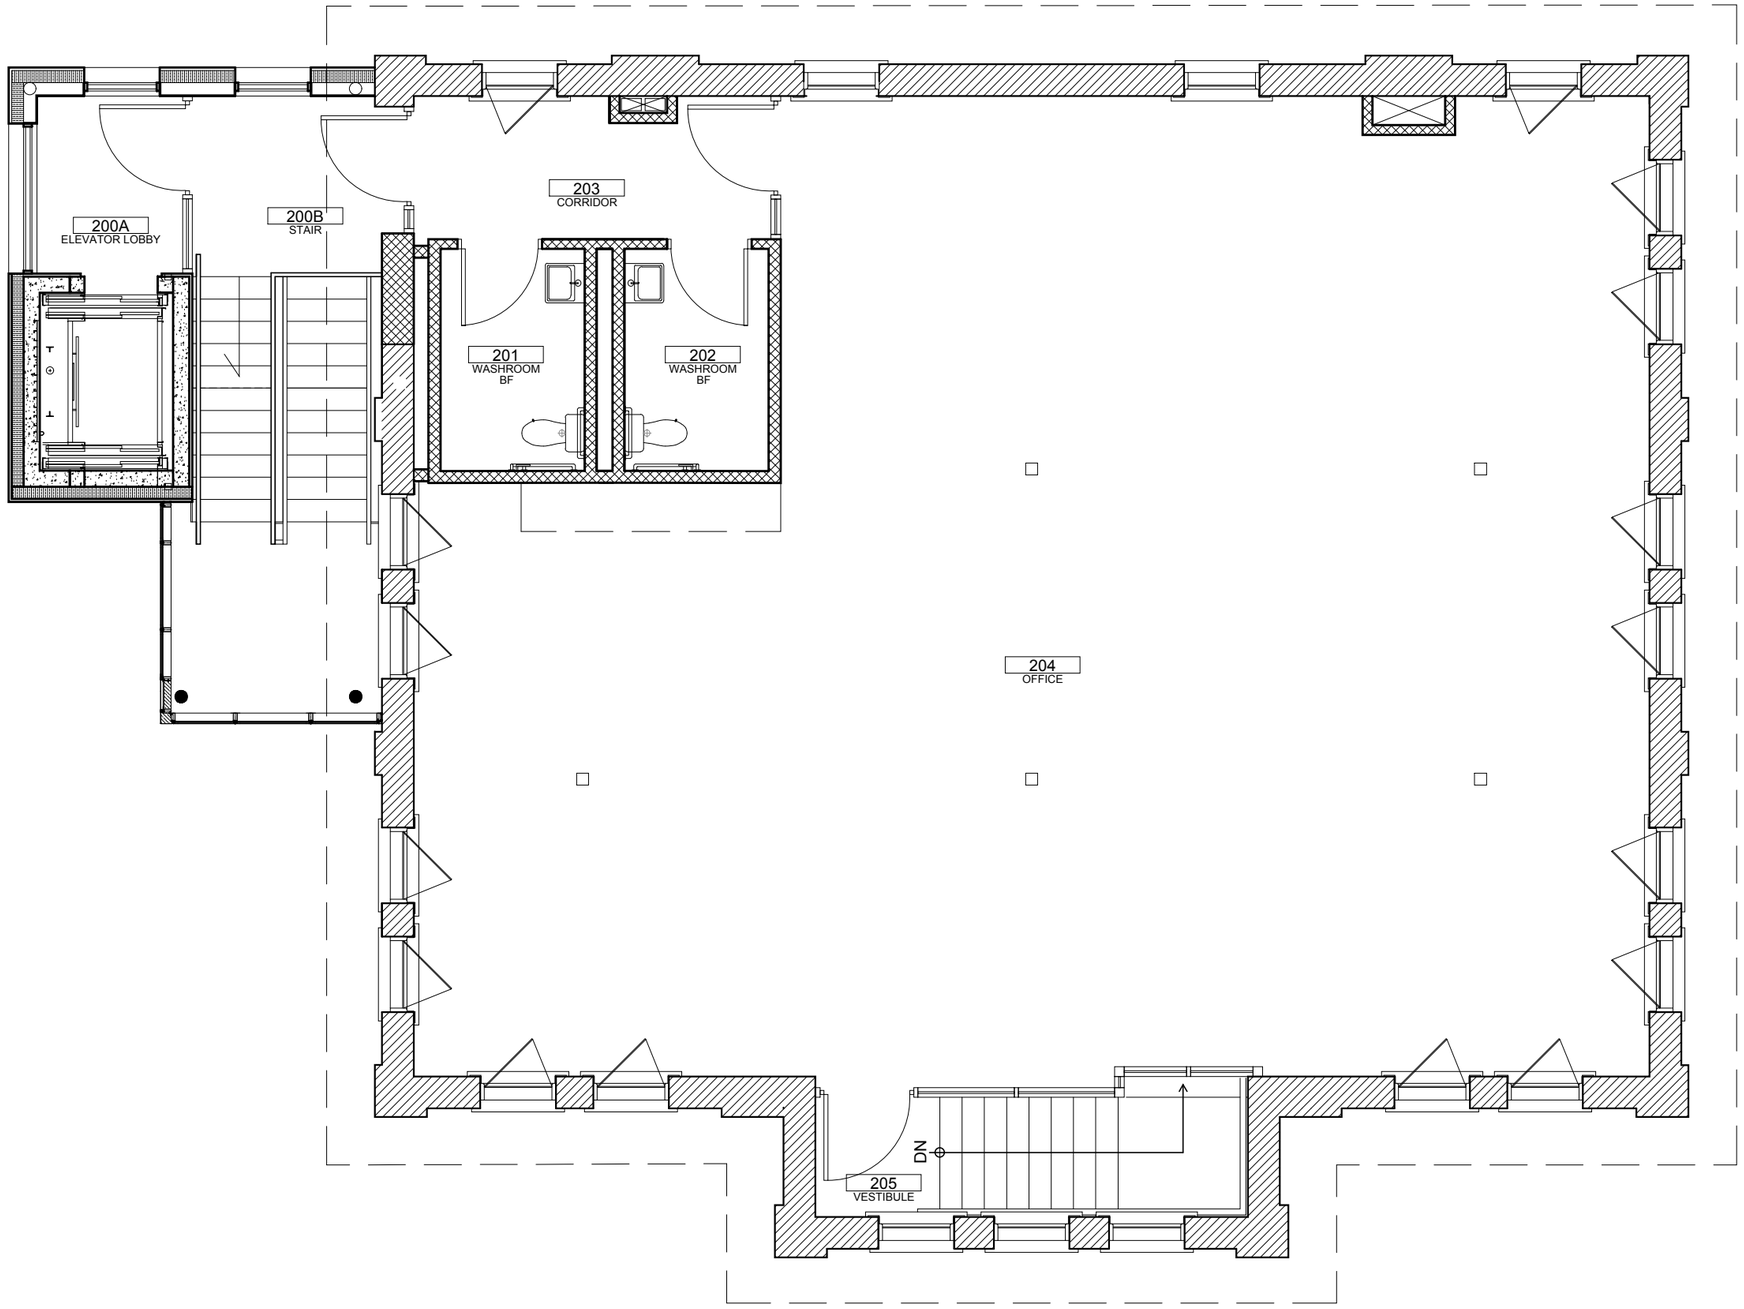

CARNEGIE LIBRARY SECOND FLOOR PLAN

SCALE: NTS

TAYLOR I HAZELL ARCHITECTS LTD.

THA 1648

DATE: 2020.02.13

SK-A2