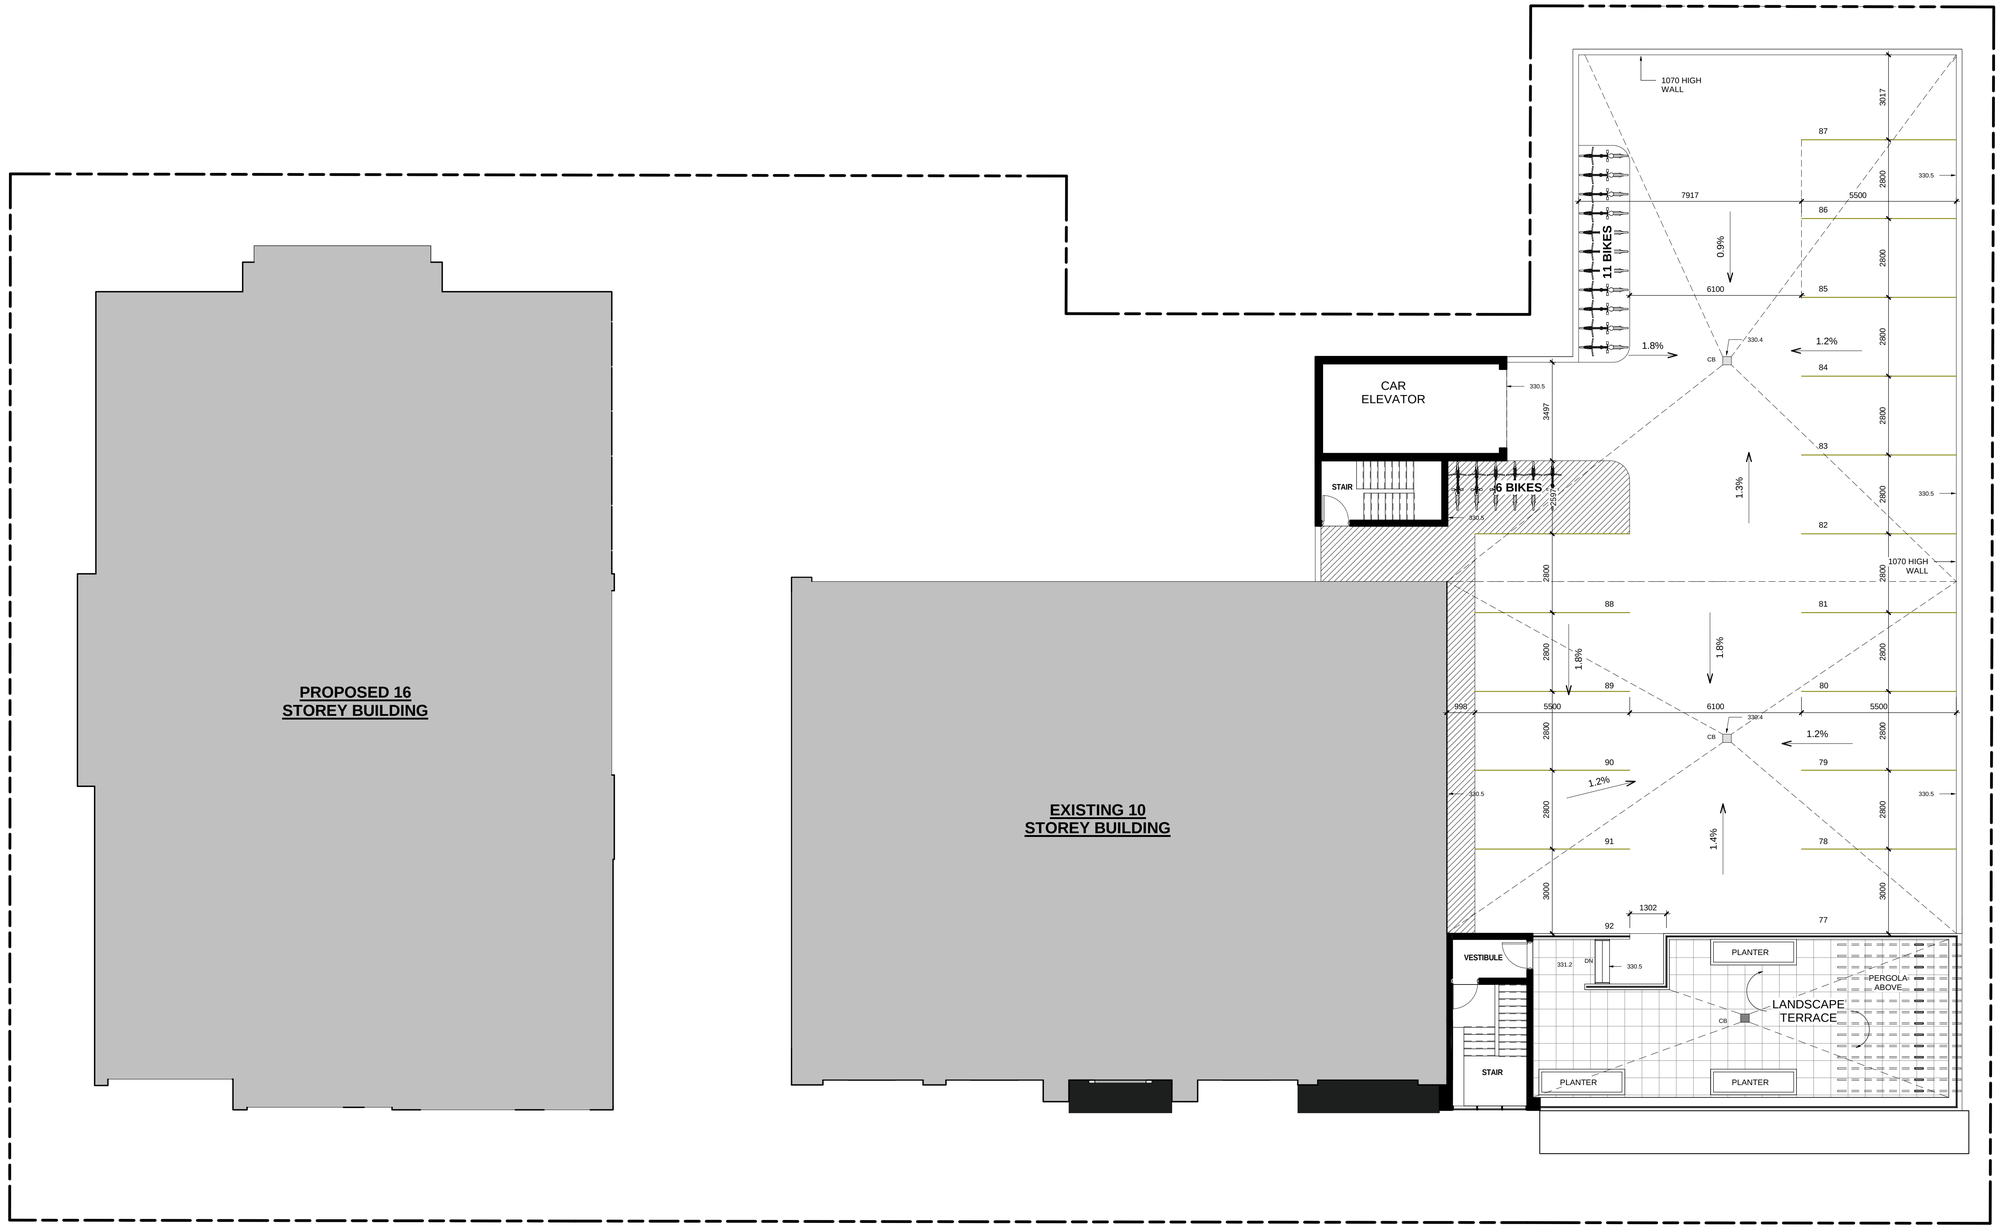

1 PARKING LEVEL 2

1 : 100

THE CONTRACTOR SHALL VERIFY ALL DIMENSIONS AND REPORT ALL ERRORS AND DISCREPANCIES TO THE CONSULTANT.

THESE DOCUMENTS ARE COPYRIGHTED INSTRUMENTS OF SERVICE AND PROPERTY OF THE ARCHITECT.

ANY ALTERATION, DUPLICATION OR COPYING WITHOUT THE CONSENT OF THE ARCHITECT IS PROHIBITED.

DO NOT SCALE THESE DRAWINGS.

REVISIONS:

NO.:	DATE:	ISSUED:
1	2018.03.02	PRECONSULTATION
2	2018.04.12	ZBA APPLICATION

ONTARIO ASSOCIATION OF ARCHITECTS
REEMA MASRI
LICENCE
6248

MASRI O Inc.
ARCHITECTS
101-609 KUMPF DRIVE
WATERLOO, ON. N2V 1K8
PH. 519.579.0072
www.MasriO.ca

PROJECT:

316 King St Redevelopment

MILESTONE DEVELOPMENTS CANADA INC.

DRAWING TITLE:

2ND FLOOR PARKING PLAN

DATE: 2018.04.03
SCALE: 1 : 100
DRAWN: Author
STATUS: ZBA
JOB NO.: 1806

DRAWING NO.:

.A2.2