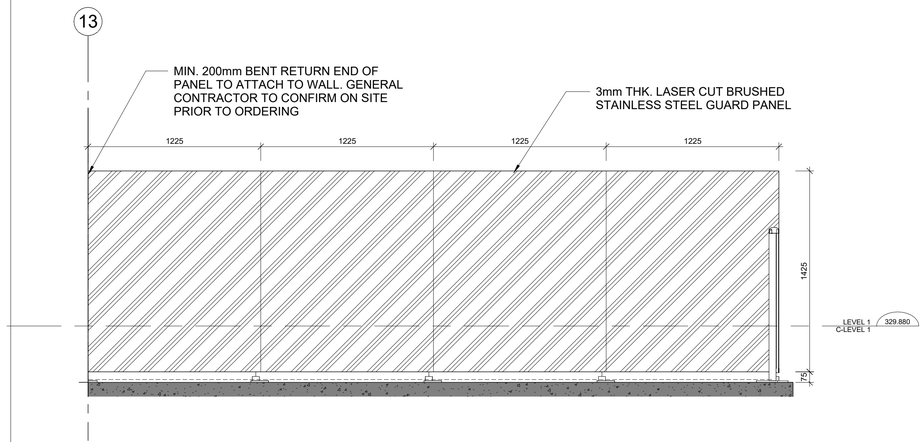

1 A-SP5 **COMERICAL SCREEN FACE ELEVATION**
SCALE: 1 : 20

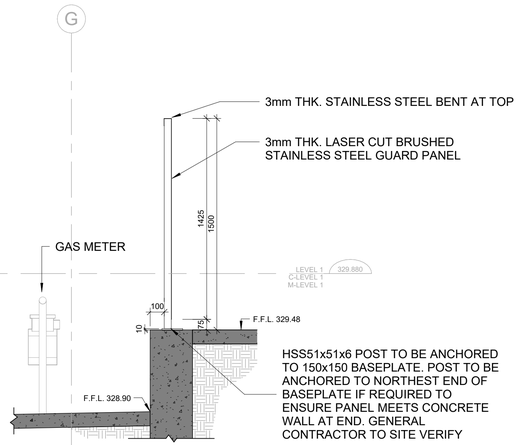

2 A-SP5 **COMERCIAL SCREEN SECTION**
SCALE: 1 : 20

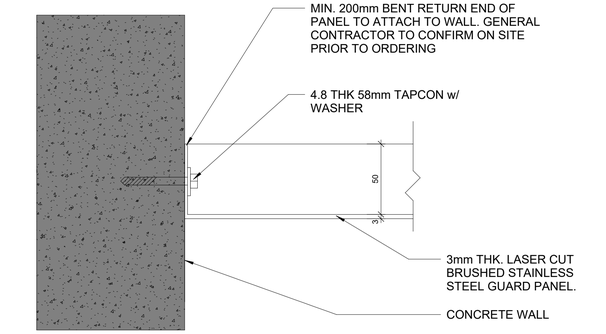

3 A-SP5 **PANEL TO WALL DETAIL**
SCALE: 1 : 2

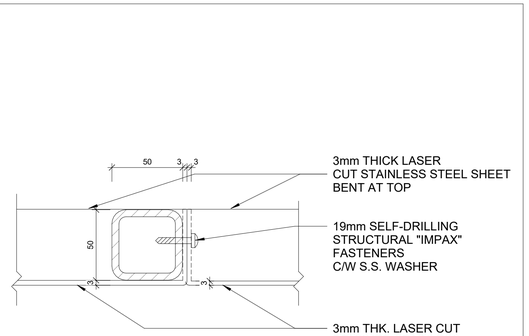

4 A-SP5 **HSS PANEL TO POST DETAIL**
SCALE: 1 : 2

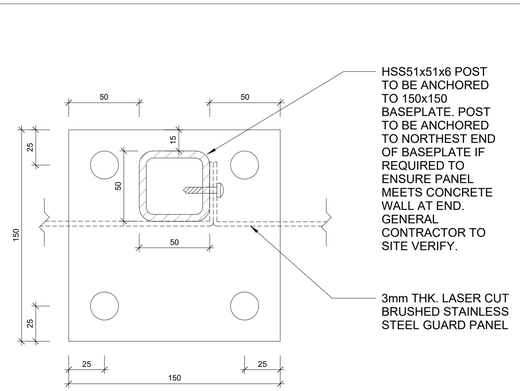

5 A-SP5 **HSS POST & BASE PLATE DETAIL**
SCALE: 1 : 2

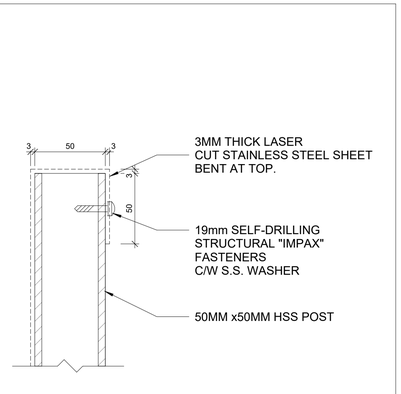

6 A-SP5 **T/O SCREEN ATTACHMENT TO HSS POST**
SCALE: 1 : 2

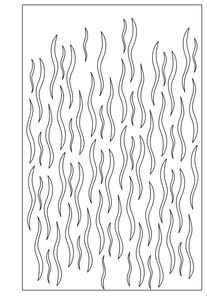

7 A-SP5 **TYP. SCREEN PANEL DESIGN**
SCALE: 1 : 50

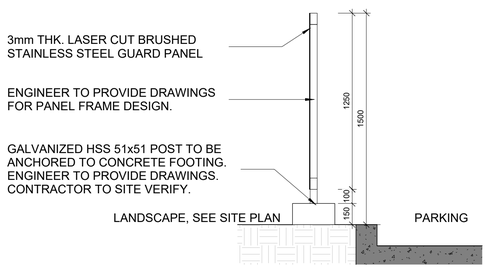

8 A-SP5 **PARKING SCREEN SECTION**
SCALE: 1 : 20

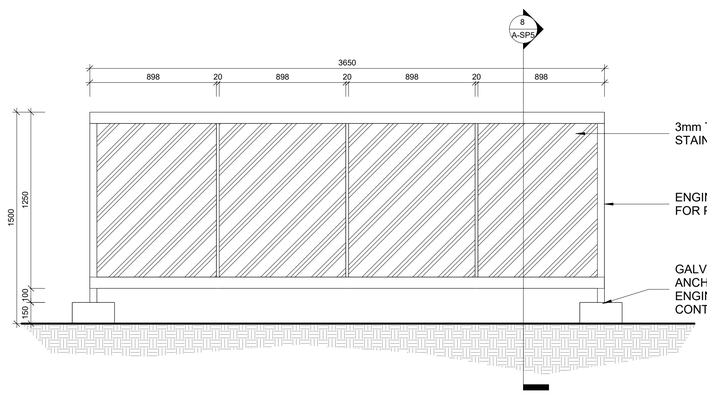

9 A-SP5 **PARKING SCREEN BACK ELEVATION**
SCALE: 1 : 20

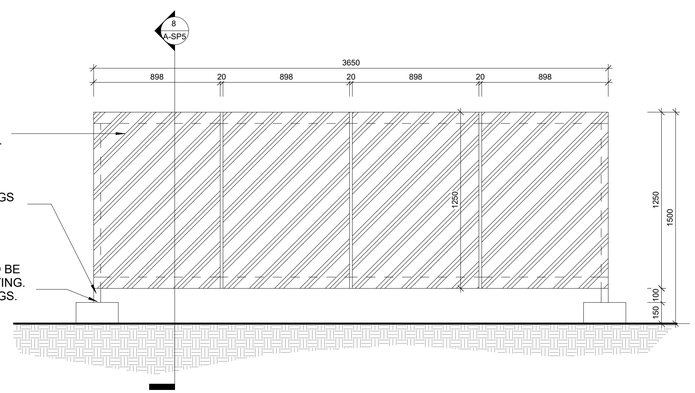

10 A-SP5 **PARKING SCREEN FACE ELEVATION**
SCALE: 1 : 20

PG DESIGN STUDIO INC

GENERAL NOTES:

ALL DIMENSIONS, NOTES AND DETAILS MUST BE CHECKED AND VERIFIED ON THE JOBSITE BY THE CONTRACTOR PRIOR TO START OF CONSTRUCTION. ANY DISCREPANCIES ARE TO BE IMMEDIATELY REPORTED TO THE ARCHITECT ANY EXTRAS AND/OR CHANGES RESULTING FROM FAILURE TO DO SO WILL BE THE SOLE RESPONSIBILITY OF THE CONTRACTOR.

THIS DRAWING IS TO BE READ IN CONJUNCTION WITH ALL OTHER DRAWINGS AND DETAILS ISSUED FOR CONSTRUCTION OF THIS PROJECT.

THE CONTRACTOR SHALL READ ALL NOTES AND SPECIFICATIONS BEFORE BEGINNING WORK.

THE CONTRACTOR SHALL CAREFULLY STUDY AND COMPARE THE ARCHITECT'S DRAWINGS, THE PROJECT MANUAL AND ALL OTHER DISCIPLINES DRAWINGS, AND HE/SHE SHALL IMMEDIATELY NOTIFY THE ARCHITECT OF ANY INCONSISTENCIES OR OMISSIONS THAT HE MAY DISCOVER.

THE CONTRACTOR SHALL NOT SCALE DRAWINGS. IF DIMENSIONS ARE IN QUESTION, THE CONTRACTOR SHALL BE RESPONSIBLE FOR OBTAINING CLARIFICATION FROM THE ARCHITECT BEFORE CONTINUING WITH WORK.

THE CONTRACTOR SHALL NOTIFY THE ARCHITECT OF ITEMS REQUIRING DETAILS THAT ARE NOT CLARIFIED IN THE CONTRACT DOCUMENTS.

THE CONTRACTOR SHALL NOTIFY THE ARCHITECT IF ANY WORK INDICATED IN THE CONTRACT DOCUMENTS CAN NOT BE PERFORMED DUE TO EXISTING FIELD CONDITIONS.

CONTRACTOR TO VERIFY DELIVERY SCHEDULE OF ALL MATERIALS, FINISHES, LIGHT FIXTURES, SPECIALTY ITEMS AND ANY OTHER ITEMS SPECIFIED AND THE ARCHITECT IS TO BE NOTIFIED IMMEDIATELY IF ANY MATERIALS AND OR FIXTURES CANNOT BE OBTAINED WITHIN THE REQUIRED CONSTRUCTION SCHEDULE.

NO.	DATE	REVISED FOR	CH	BY

REVISIONS:

NO.	DATE	ISSUED FOR	CH	BY
A	2022.06.17	UPDATES TO PARKING SCREEN		

ISSUES

PLOT DATE:
2022-06-17 11:25:22

NORTH:

STAMP:
ONTARIO ASSOCIATION OF ARCHITECTS
June 17, 2022
SIMONA GOJSEVIC
LICENCE
7778

LEGEND:

CLIENT:
34 Hickory Inc

JOB TITLE:
34 Hickory
34 Hickory St, Waterloo, ON, Canada

DRAWING TITLE:
COMERCIAL PATIO AND PARKING SCREENS

DRAWN BY:	CHECKED BY:	PROJECT NUMBER:
ML	SG	
DESIGNED BY:	APPROVED BY:	DATE:
AC	SG	2022.05.10

SCALE: As indicated
DIVISION NUMBER:
DRAWING NUMBER: A-SP5

Autodesk Docs://34 HICKORY STREET/34 Hickory _ Site Plan.rvt