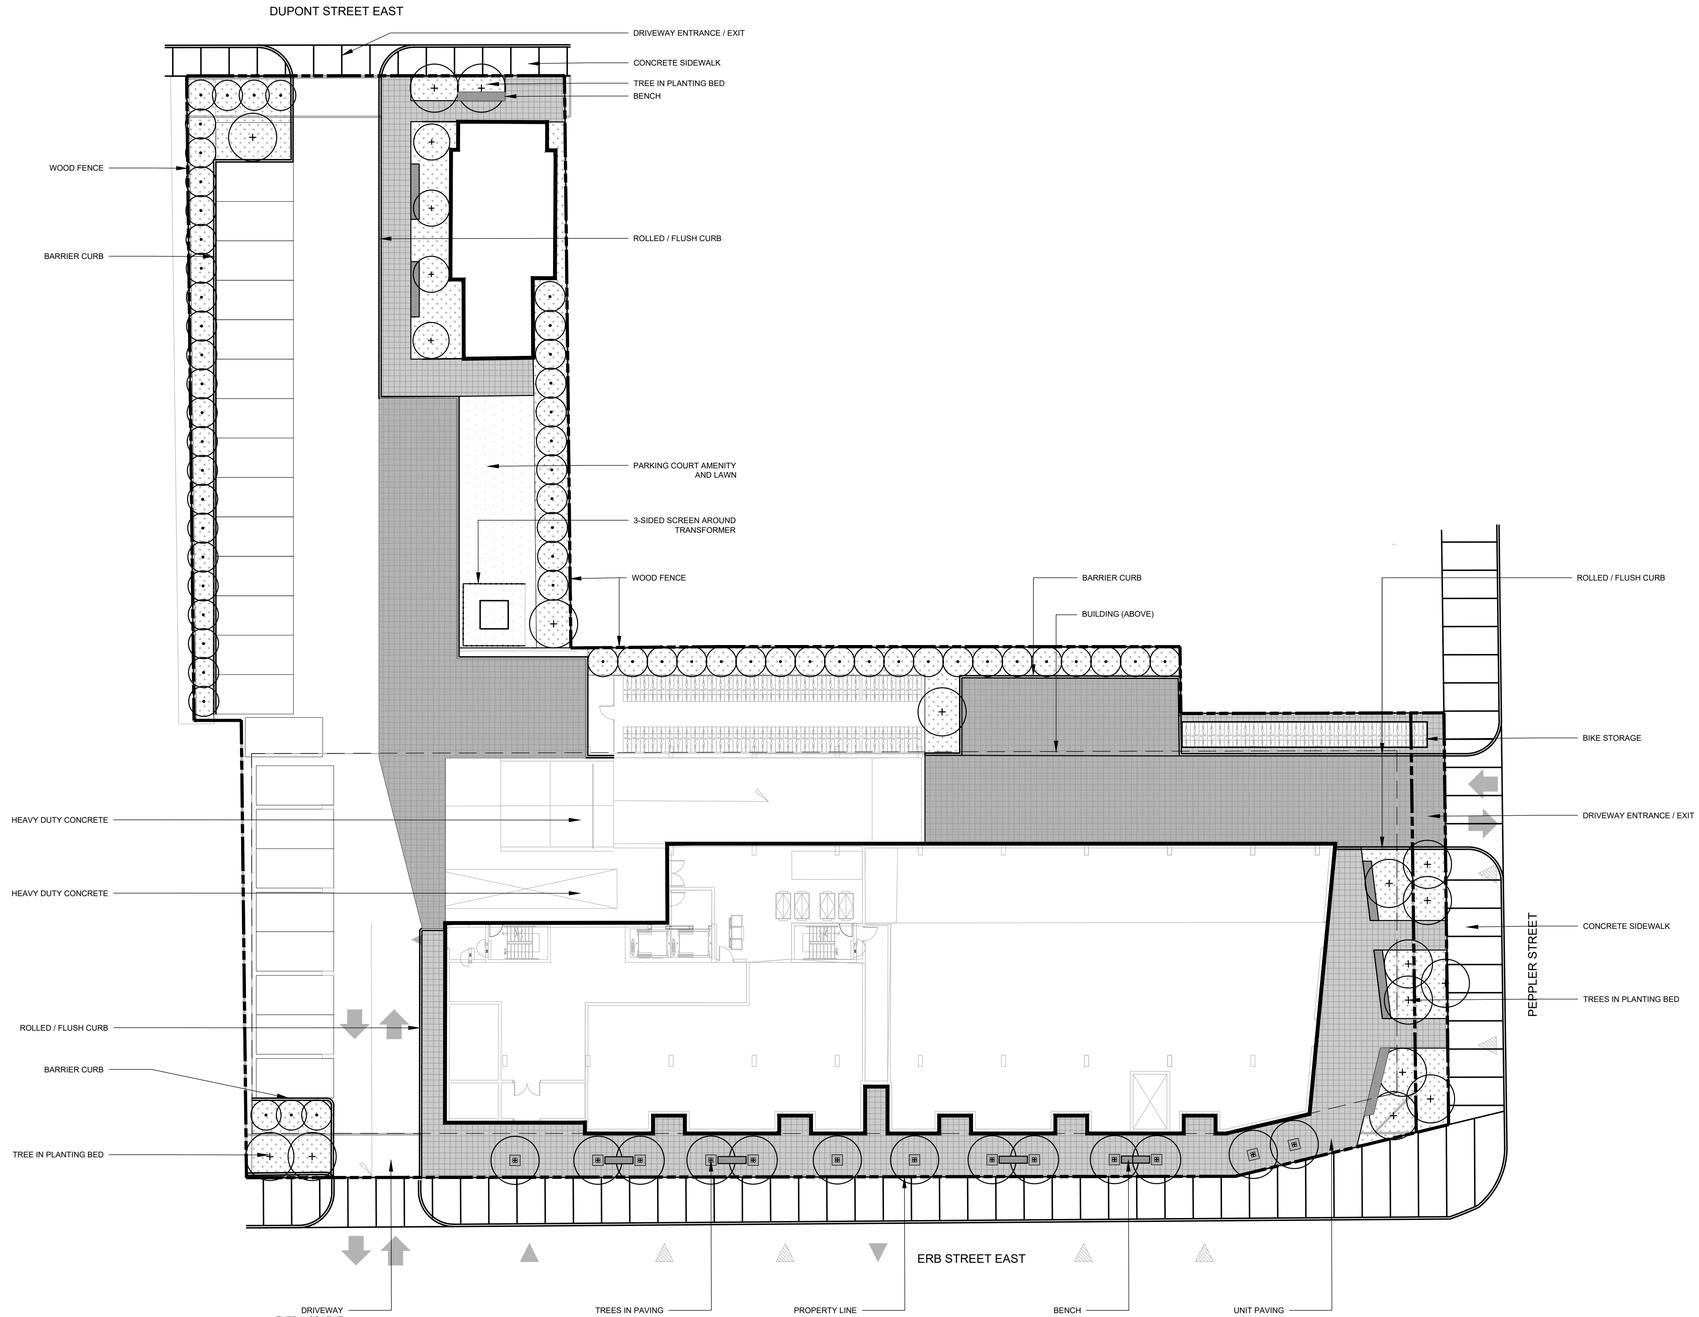

LEGEND:

- PROPERTY LINE
- BUILDING LINE
- PROPOSED TREES
- PROPOSED SHRUBS
- LIGHT-DUTY UNIT PAVING
- HEAVY-DUTY UNIT PAVING
- PLANTING BED
- SOD
- BENCH
- WOOD FENCE
- TREE GRATE
- BIKE RACK

36 & 42 Erb Street and 39 Dupont Street

Waterloo, ON

Project /Client

PARAMOUNT DEVELOPMENT GROUP

Key Plan

Notes

Issue / Revisions

No.	Description	Date (yy mm dd)	
1	REZONING APPLICATION	18-09-04	LK

Stamp

ASSOCIATION OF LANDSCAPE ARCHITECTS ONTARIO — DAVID N. LEINSTER — OALA — MEMBER

THIS DRAWING SHALL NOT BE USED FOR CONSTRUCTION PURPOSES UNTIL SIGNED BY THE LANDSCAPE ARCHITECT

Drawn By: ET

Checked By: LK

Date: 18-09-04

The Planning Partnership
urban design . landscape architecture . planning . communications
1255 Bay Street, Suite 500 Toronto, Ontario, Canada M5R 2A9
t. 416-975-1556 f. 416-975-1580 info@planpart.ca

General Notes

1. The contractor shall check and verify all dimensions and conditions of the project and immediately report any discrepancies to the consultant before proceeding with the work.

2. The contractor is to be aware of all existing and proposed services and utilities. The contractor shall have all underground services and utility lines staked by each agency having jurisdiction prior to commencing work.

Copyright Reserved

This plan and design are, and at all times remain, the exclusive property of The Planning Partnership. They cannot be used or reproduced without written consent. Contractors shall verify and be responsible for all dimensions and conditions on the job. This office shall be informed of any discrepancies from the dimensions and conditions shown on the drawing.

Drawing Title

GROUND FLOOR REFERENCE PLAN

Scale: 1:200

Proj. No.: 1775

Drawing No.: L-1.00

Rev.: 0